

706910  
(812) 334-8941  
205 N. College Ave.  
Suite 512  
Bloomington, IN 47404

BOOK 4 PAGE 242

CLIENT / OWNER of RECORD  
STEVE SMITH  
DR 440 Pg 138


LAND SURVEYING  
ALUMINUM GOVT.  
MON. FD.  
NE COR. SECT. 32  
T7N, R1E

SIRA  
DR 445  
Pg 404

DECKARD  
DR 430  
Pg 39

BASIS of BEARING S  
NORTH LINE SECT. 32  
T7N, R1E ROTATED TO  
N88°55'53"E FROM  
SURVEY OF ADJOINER PROPERTY

SMITH  
DR 267  
Pg 85

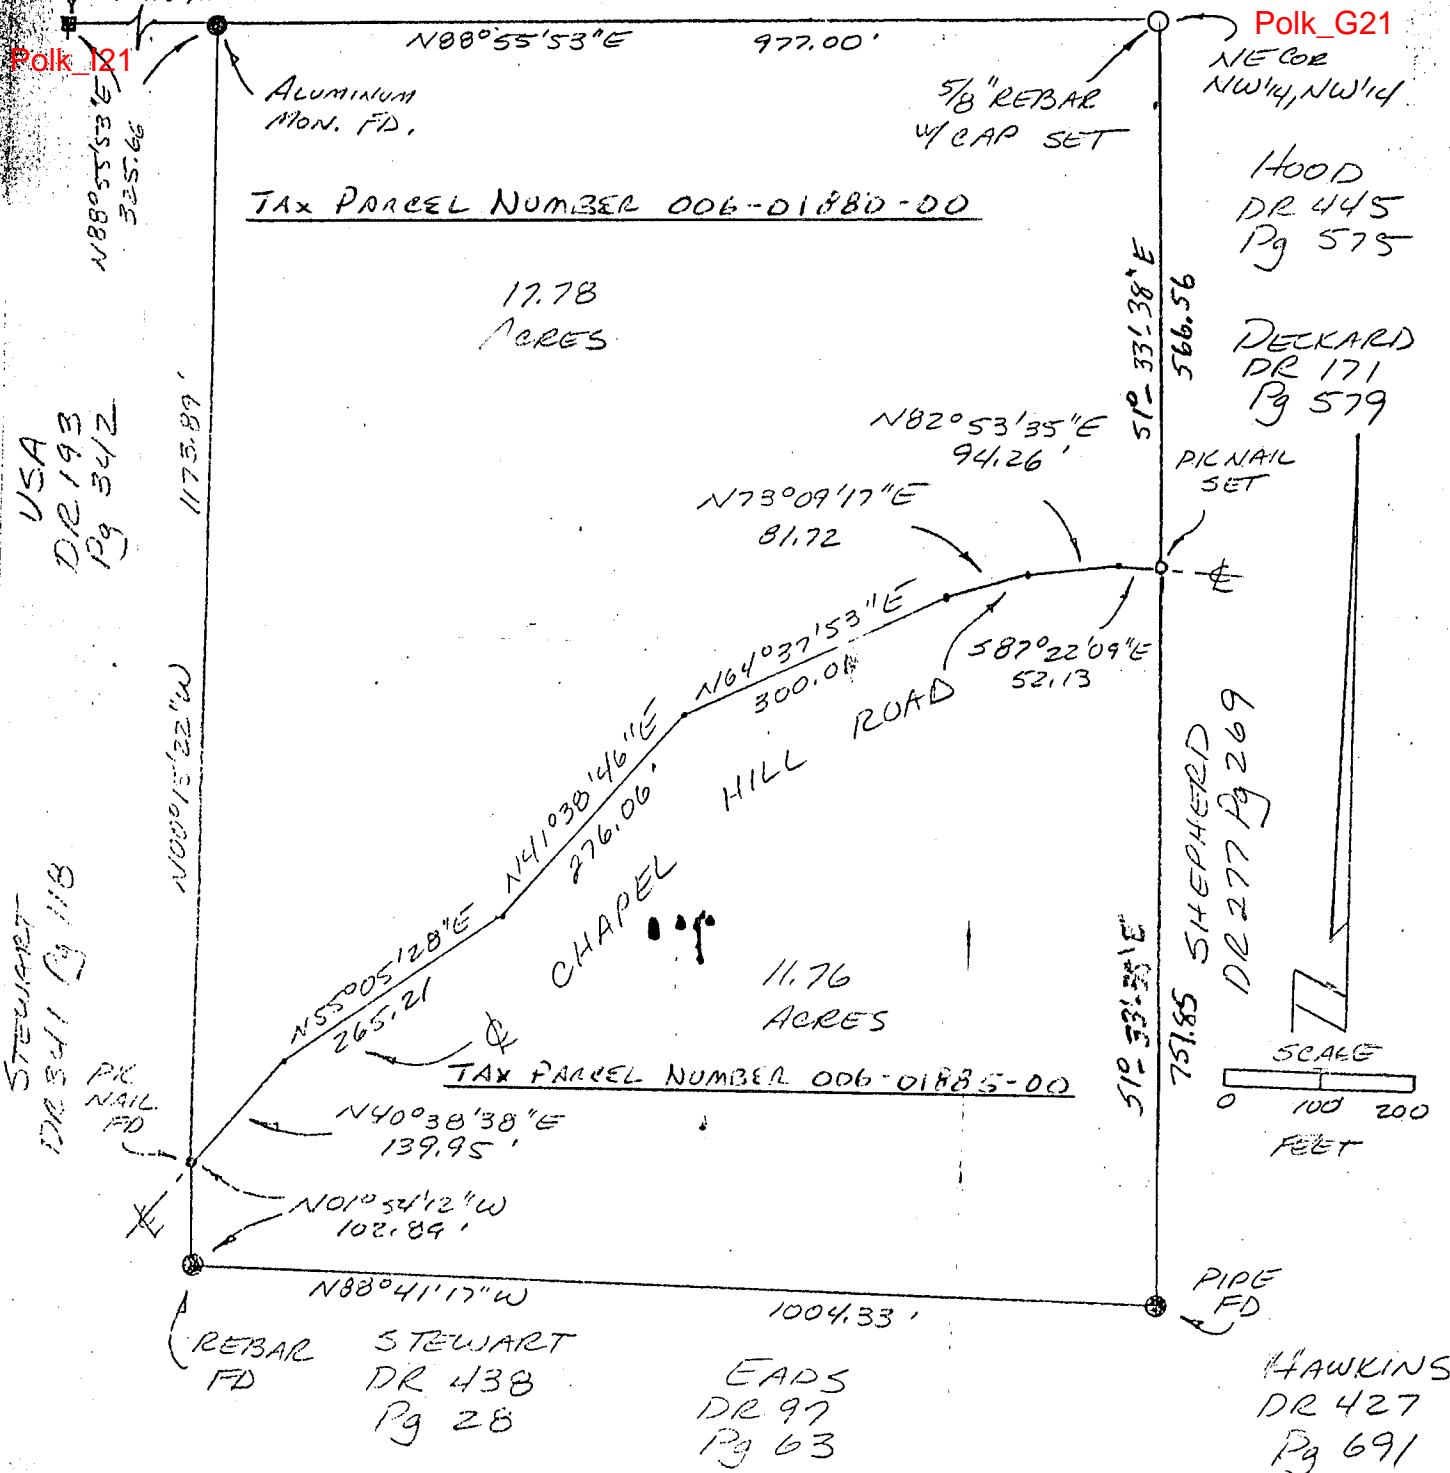

I, Steven W. Archer, hereby certify that I am a Registered Land Surveyor, licensed with the Laws of the State of Indiana, and that the above plat and description correctly represent a land survey completed by me on July 12, 1996, and that the monuments shown thereon actually exist and are to the best of my knowledge and belief accurately shown.


*Steven W. Archer*  
Steven W. Archer  
RLS 8700094


RECORDED  
A.M. 11:50 P.M.

MAY 08 1997

*Jim Hildner*  
RECORDER MONROE CO., IN

COPY

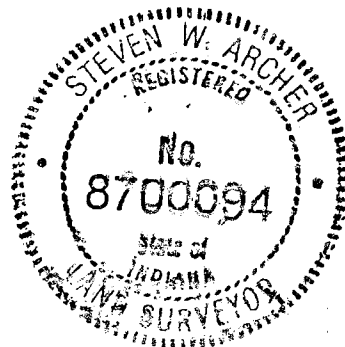

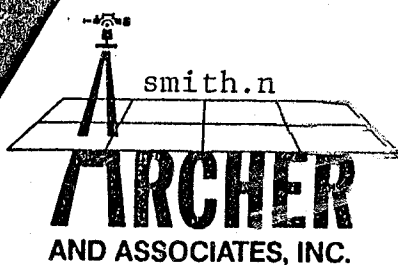

(812) 334-8941

205 N. College Ave.  
Suite 512  
Bloomington, IN 47404

LAND SURVEYING

BOOK 4 PAGE 243

TAX  
PARCEL NUMBER  
# 006-01880-00  
Steven Smith

#### North Tract

Part of the Northwest quarter of the Northwest quarter of Section 32, Township 7 North, Range 1 East, Monroe County, Indiana, and more particularly described as follows: Beginning at an aluminum monument found on the North line of said quarter quarter section North Eighty-eight (88) degrees, Fifty-five (55) minutes, Fifty-three (53) seconds East 325.66 feet from an aluminum monument found marking the Northwest corner of said quarter quarter section; thence North Eighty-eight (88) degrees, Fifty-five (55) minutes, Fifty-three (53) seconds East 977.00 feet to a 5/8 inch rebar with cap set marking the Northeast corner of said quarter quarter section; thence South One (01) degree, Thirty-three (33) minutes, Thirty-eight (38) seconds East 566.56 feet to a P.K. nail set in the centerline of Chapel Hill Road; thence along said centerline the following bearings and distances: North Eighty-seven (87) degrees, Twenty-two (22) minutes, Nine (09) seconds West 52.13 feet; thence South Eighty-two (82) degrees, Fifty-three (53) minutes, Thirty-five (35) seconds West 94.26 feet; thence South Seventy-three (73) degrees, Nine (09) minutes, Seventeen (17) seconds West 81.72 feet; thence South Sixty-four (64) degrees, Thirty-seven (37) minutes, Fifty-three (53) seconds West 300.01 feet; thence South Forty-one (41) degrees, Thirty-eight (38) minutes, Forty-six (46) seconds West 276.06 feet; thence South Fifty-five (55) degrees, Five (05) minutes, Twenty-eight (28) seconds West 265.21 feet; thence South Forty (40) degrees, Thirty-eight (38) minutes, Thirty-eight (38) seconds West 139.95 feet to a P.K. nail found; thence leaving said centerline North Zero (00) degrees, Fifteen (15) minutes, Twenty-two (22) seconds West 1,173.89 feet to the point of beginning. Containing 17.78 acres, more or less.

Subject to the right-of-way of Chapel Hill Road.